


20街区

N

S=1：500  
H22-07-01

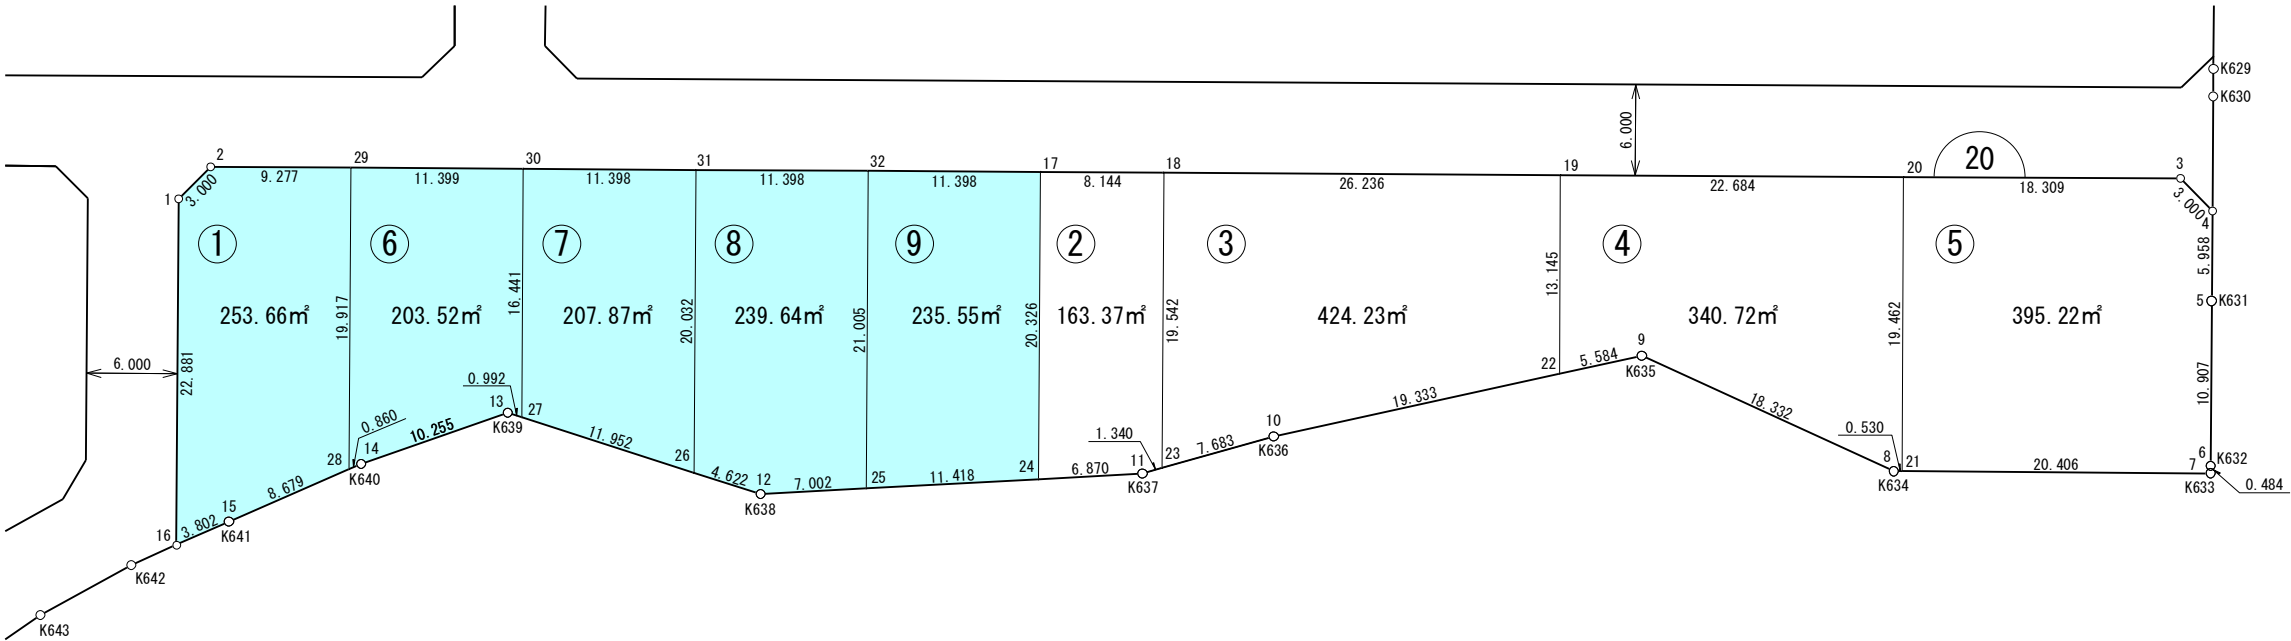

| 求 積 表 |             |                |
|-------|-------------|----------------|
| 20-1  | 253.665467  | m <sup>2</sup> |
| 20-2  | 163.372900  | m <sup>2</sup> |
| 20-3  | 424.230836  | m <sup>2</sup> |
| 20-4  | 340.723404  | m <sup>2</sup> |
| 20-5  | 395.223599  | m <sup>2</sup> |
| 20-6  | 203.527062  | m <sup>2</sup> |
| 20-7  | 207.878412  | m <sup>2</sup> |
| 20-8  | 239.647121  | m <sup>2</sup> |
| 20-9  | 235.553333  | m <sup>2</sup> |
| 合 計   | 2463.822134 | m <sup>2</sup> |