



4 1 街 区

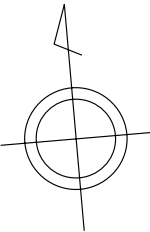

S=1 : 5 0 0
H21-01-27

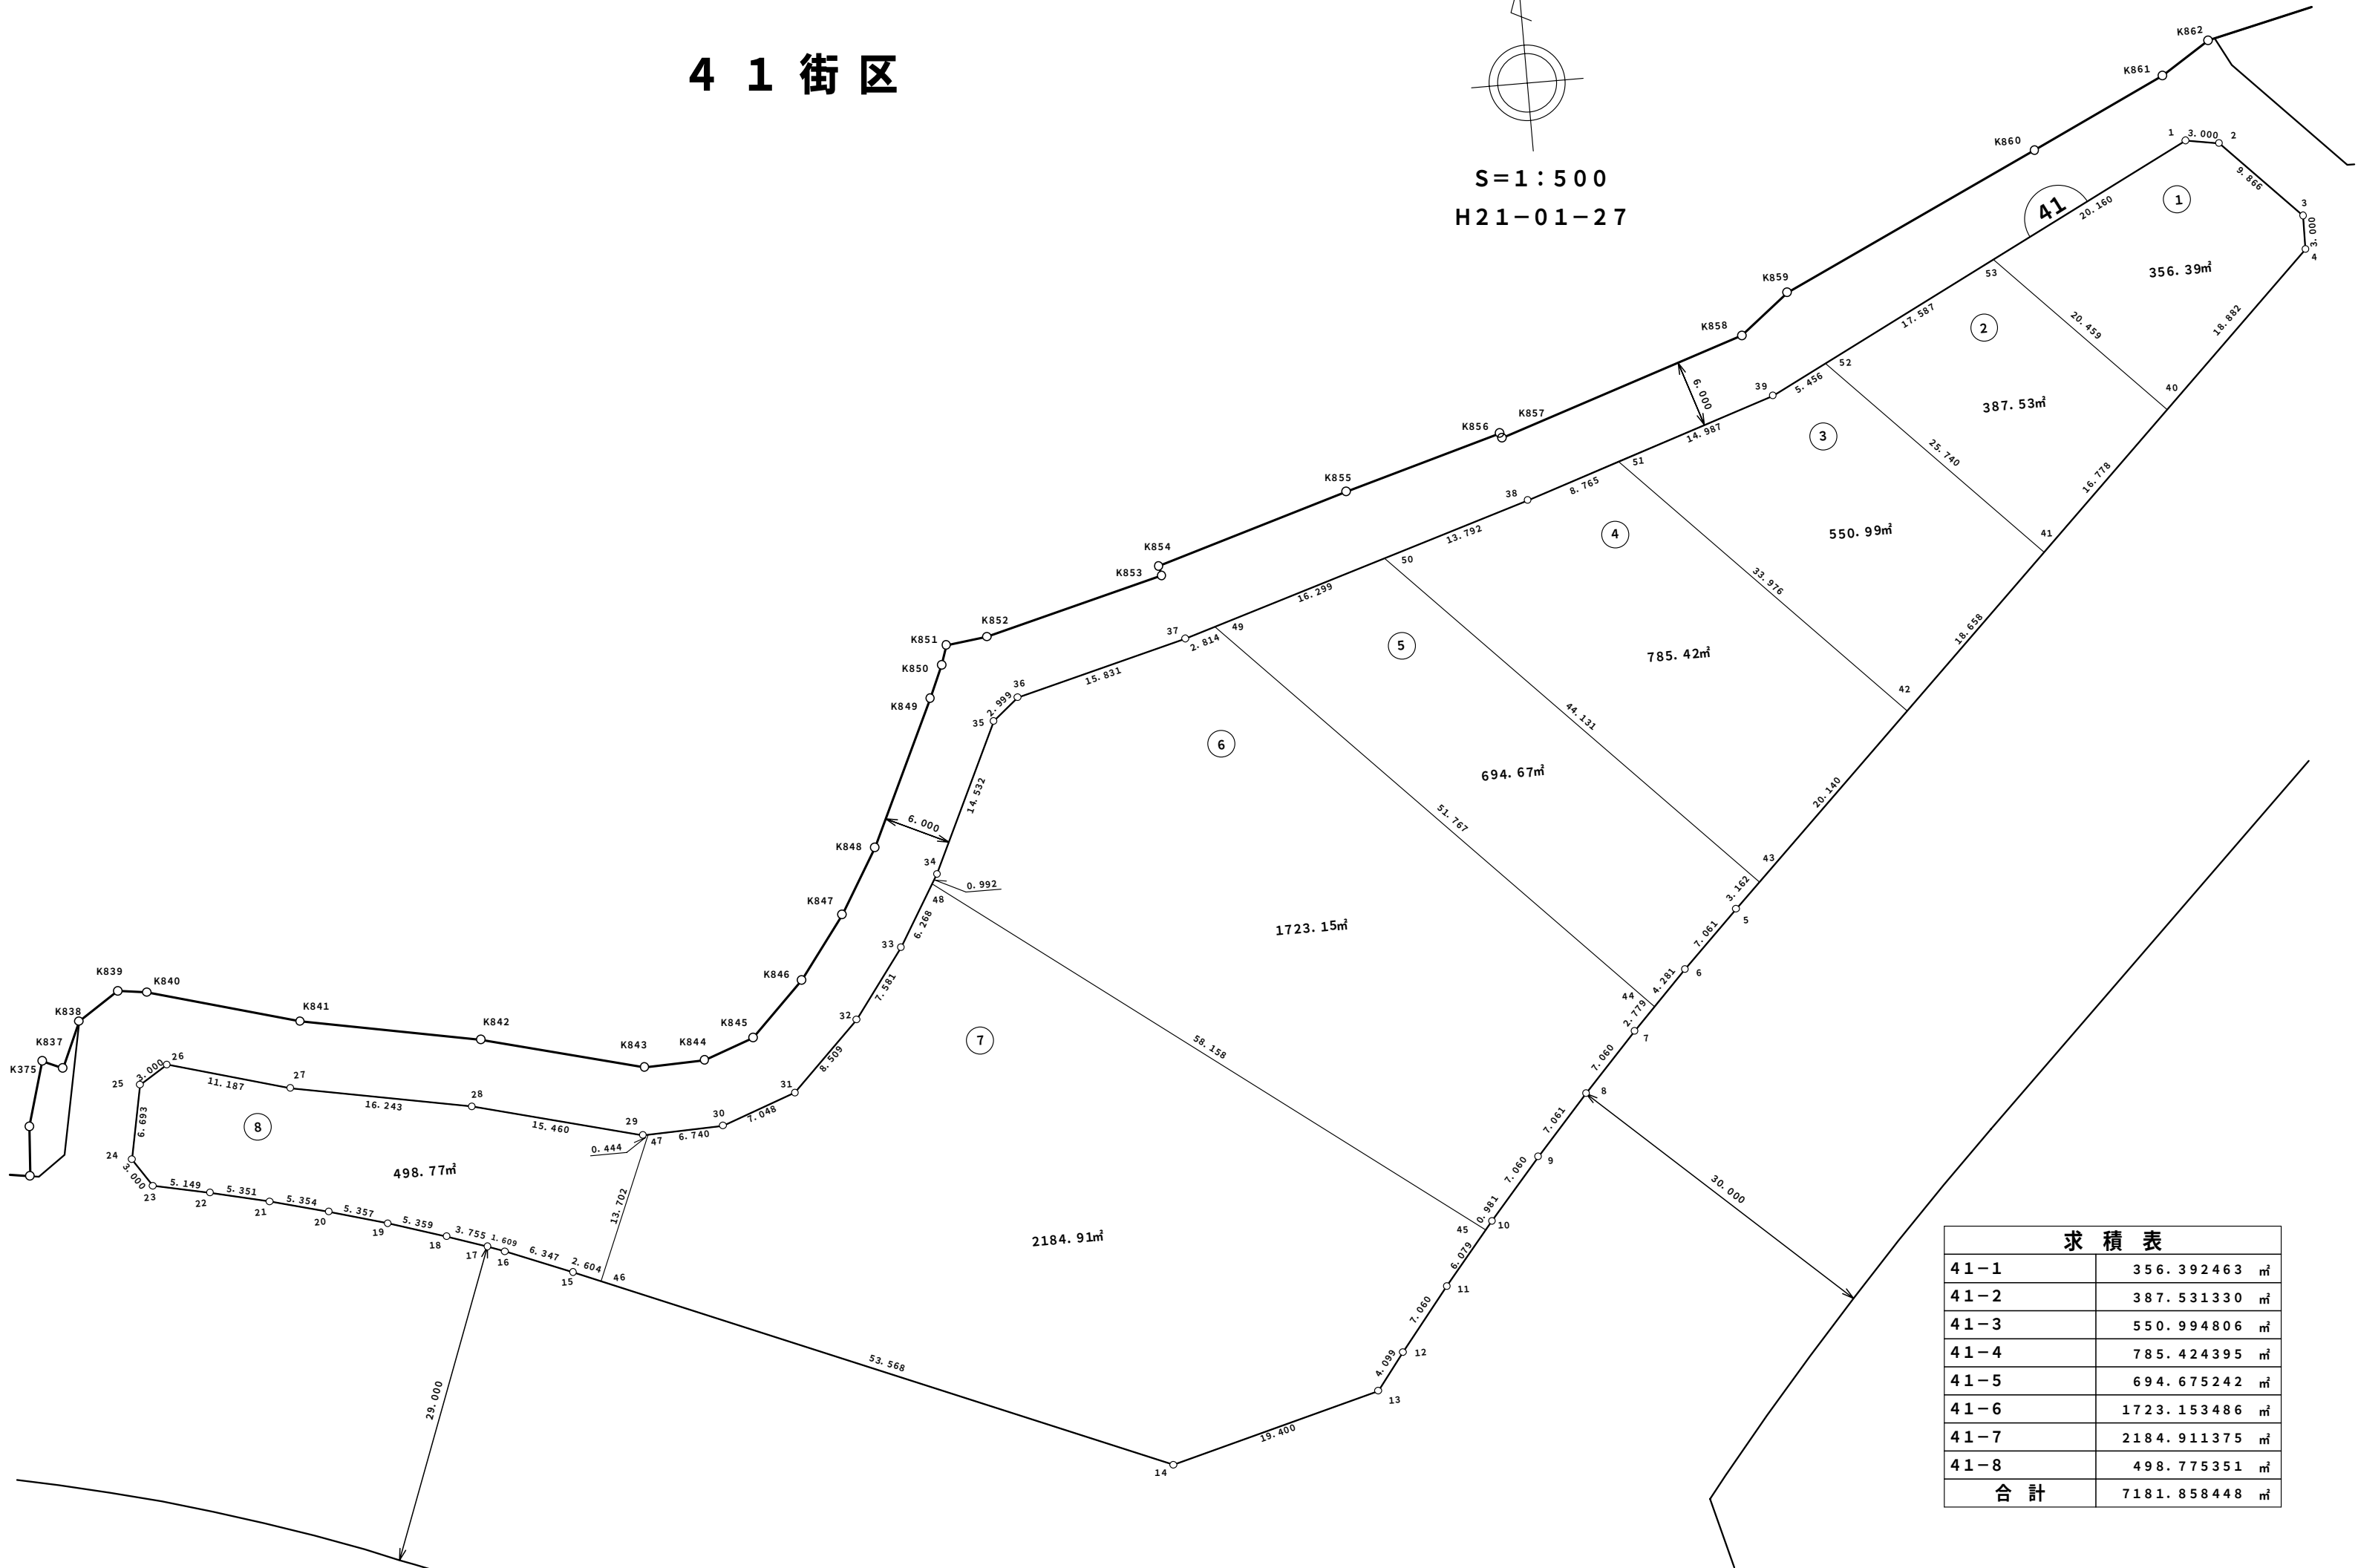

求 積 表	
4 1 - 1	3 5 6 . 3 9 2 4 6 3 m²
4 1 - 2	3 8 7 . 5 3 1 3 3 0 m²
4 1 - 3	5 5 0 . 9 9 4 8 0 6 m²
4 1 - 4	7 8 5 . 4 2 4 3 9 5 m²
4 1 - 5	6 9 4 . 6 7 5 2 4 2 m²
4 1 - 6	1 7 2 3 . 1 5 3 4 8 6 m²
4 1 - 7	2 1 8 4 . 9 1 1 3 7 5 m²
4 1 - 8	4 9 8 . 7 7 5 3 5 1 m²
合 計	7 1 8 1 . 8 5 8 4 4 8 m²